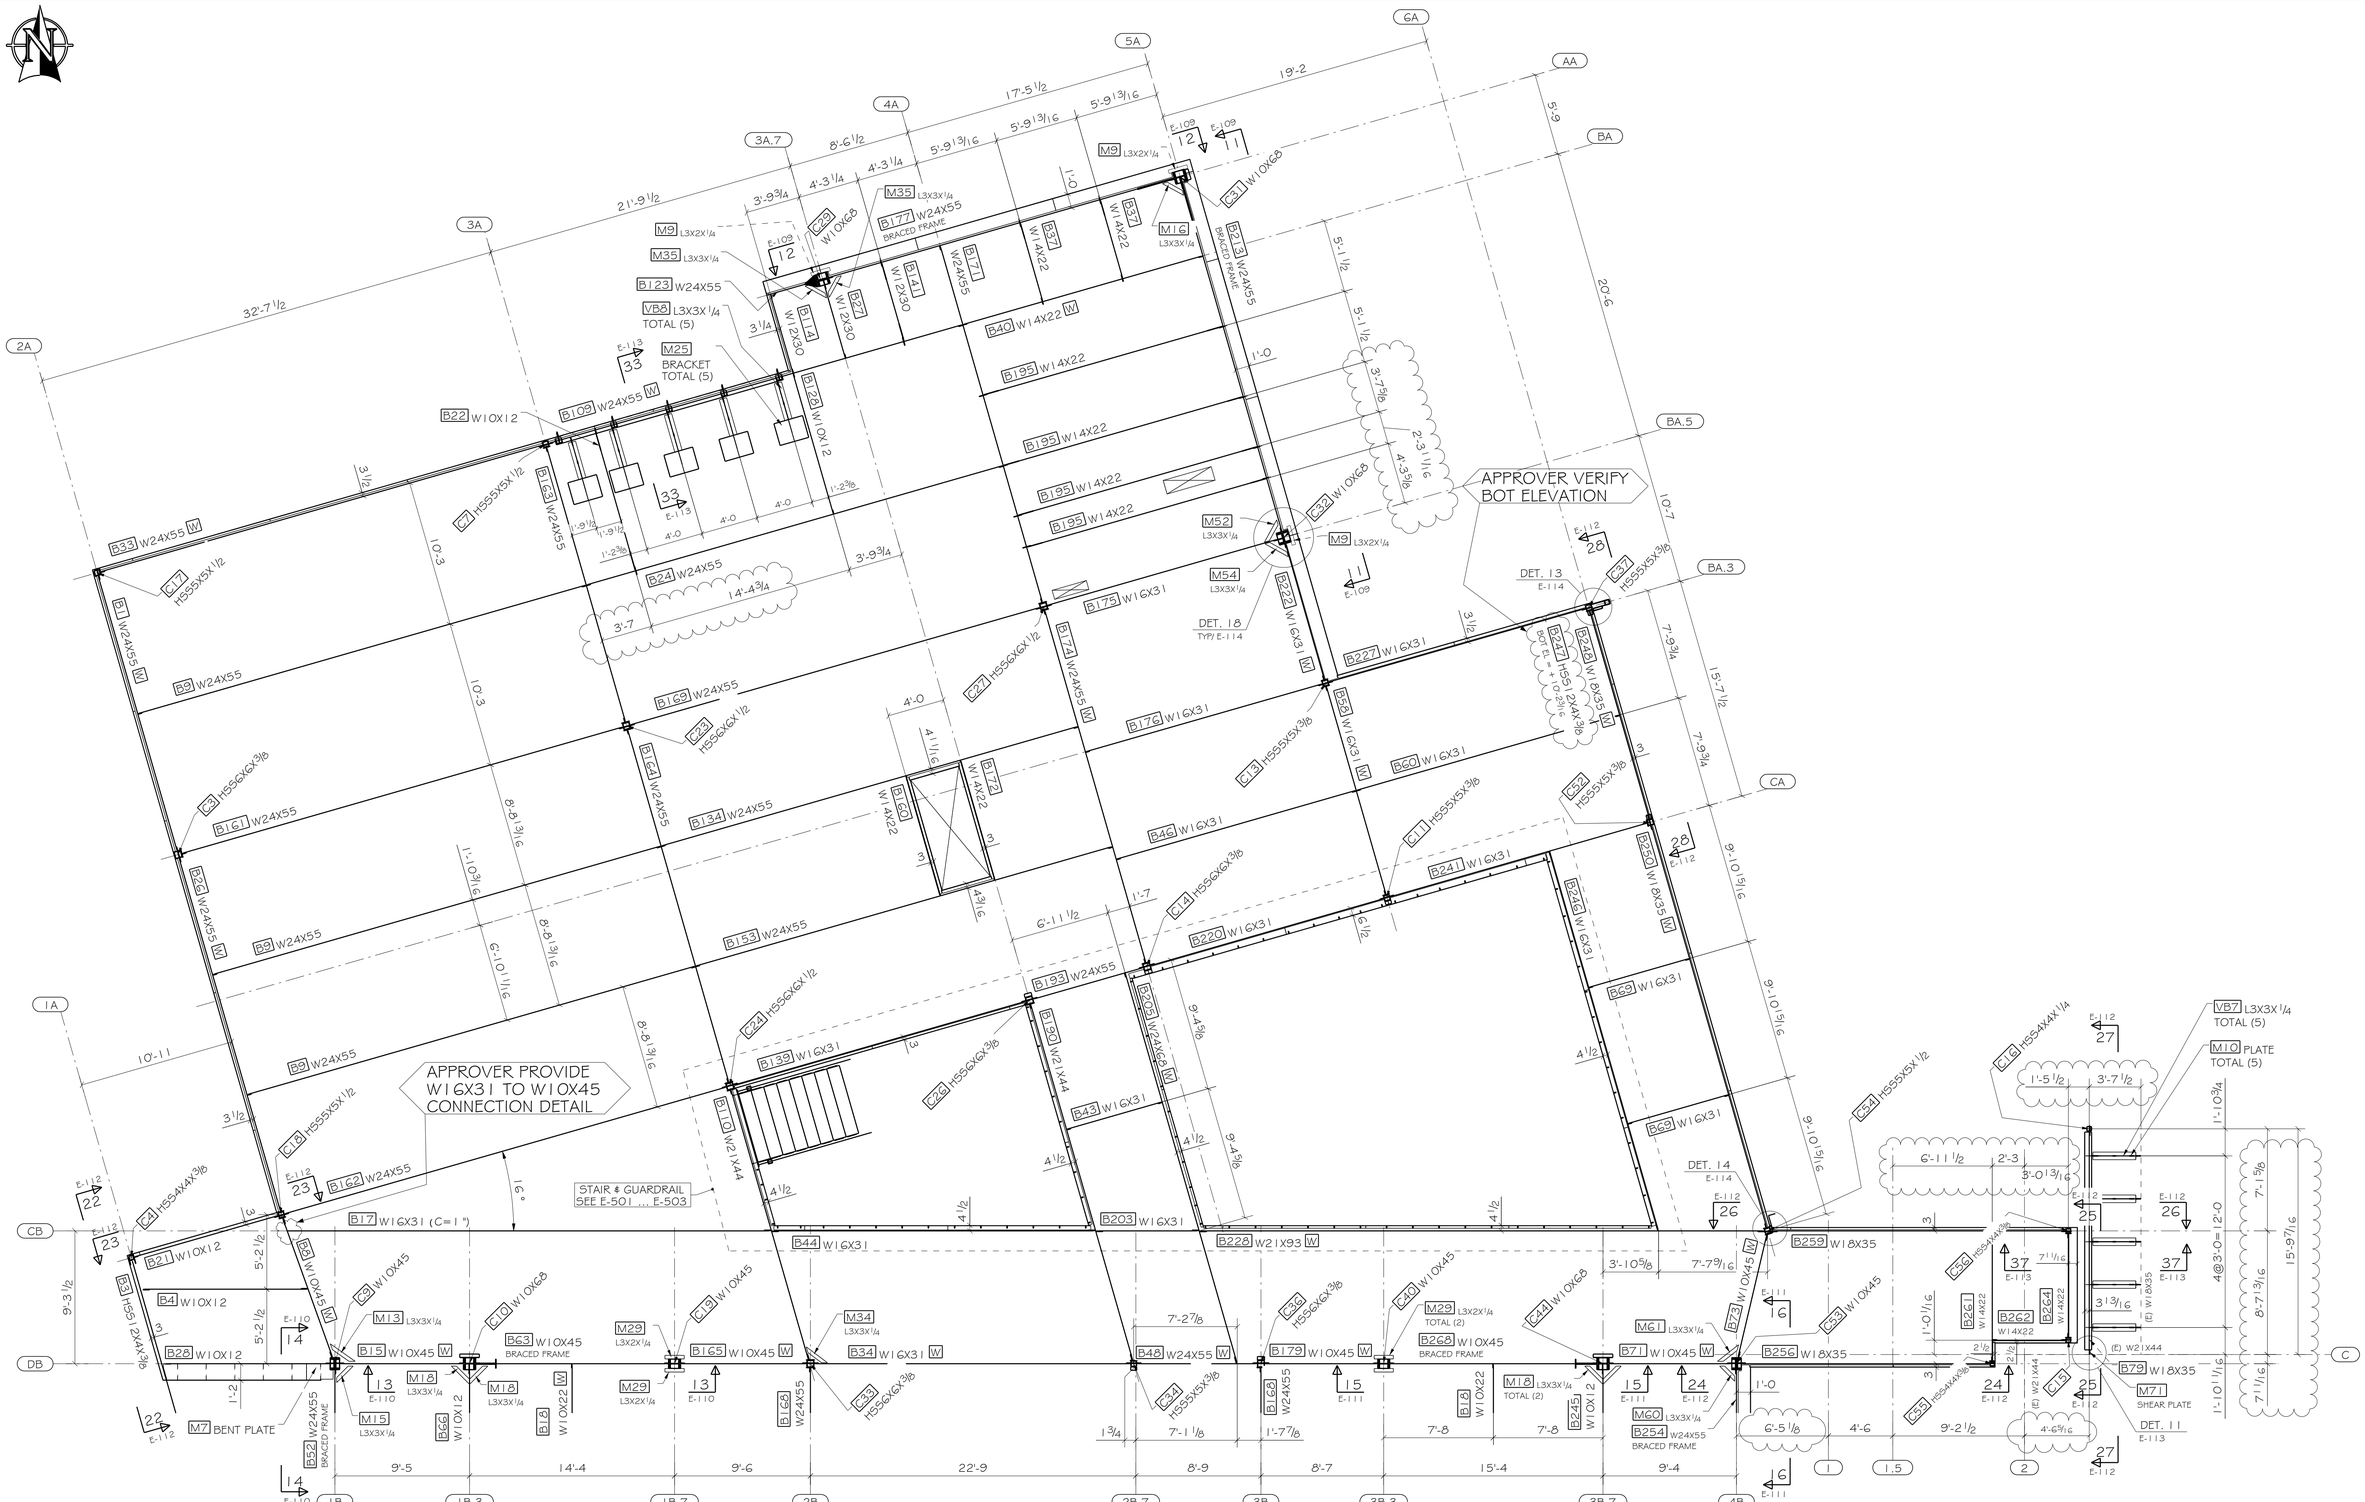

PARTIAL SECOND FLOOR FRAMING PLAN

TOS ELEVATION +14'-2 (UNO)
REF: 1/S-112
▶ = MOMENT CONNECTION
W = WELDED SHEAR PL CONNECTION
C = CAMBER

APPROVER VERIFY
1. ALL CLOUDED DIMENSIONS

SEE E-114 FOR TYP BEAM CONNECTION DETAILS

VERIFICATION OF DIMENSIONS, DETAILS AND ETC. ARE REQUESTED, WHERE INDICATED. IF EACH VERIFICATION IS NOT NOTED OTHERWISE, IT WILL BE ASSUMED TO BE CORRECT AS SHOWN.

DATE	REV.	DESCRIPTION	BY
06/18/2018	1	FOR APPROVAL	VM

PROJECT NAME: DEJARDIN ADDITION AND TRANSIT CENTER
LOCATION: 19600 MOLALLA AVE, OREGON CITY, OR 97045
CONTRACTOR: LEASE CRUTCHER LEWIS
ENGINEER: CATENA
DETAILER: PB STEEL DETAILING, INC

BUFFALO WELDING, INC
3701 SE NAEF ROAD, MILWAUKIE, OR 97268
(503) 794-8180

DESCRIPTION: PARTIAL SECOND FLOOR FRAMING PLAN
CHKD. BY: PB
DRAWN BY: VS
JOB No: CCC DEJARDIN
DWG No: E-102